ISO A1 - 594mm841mm

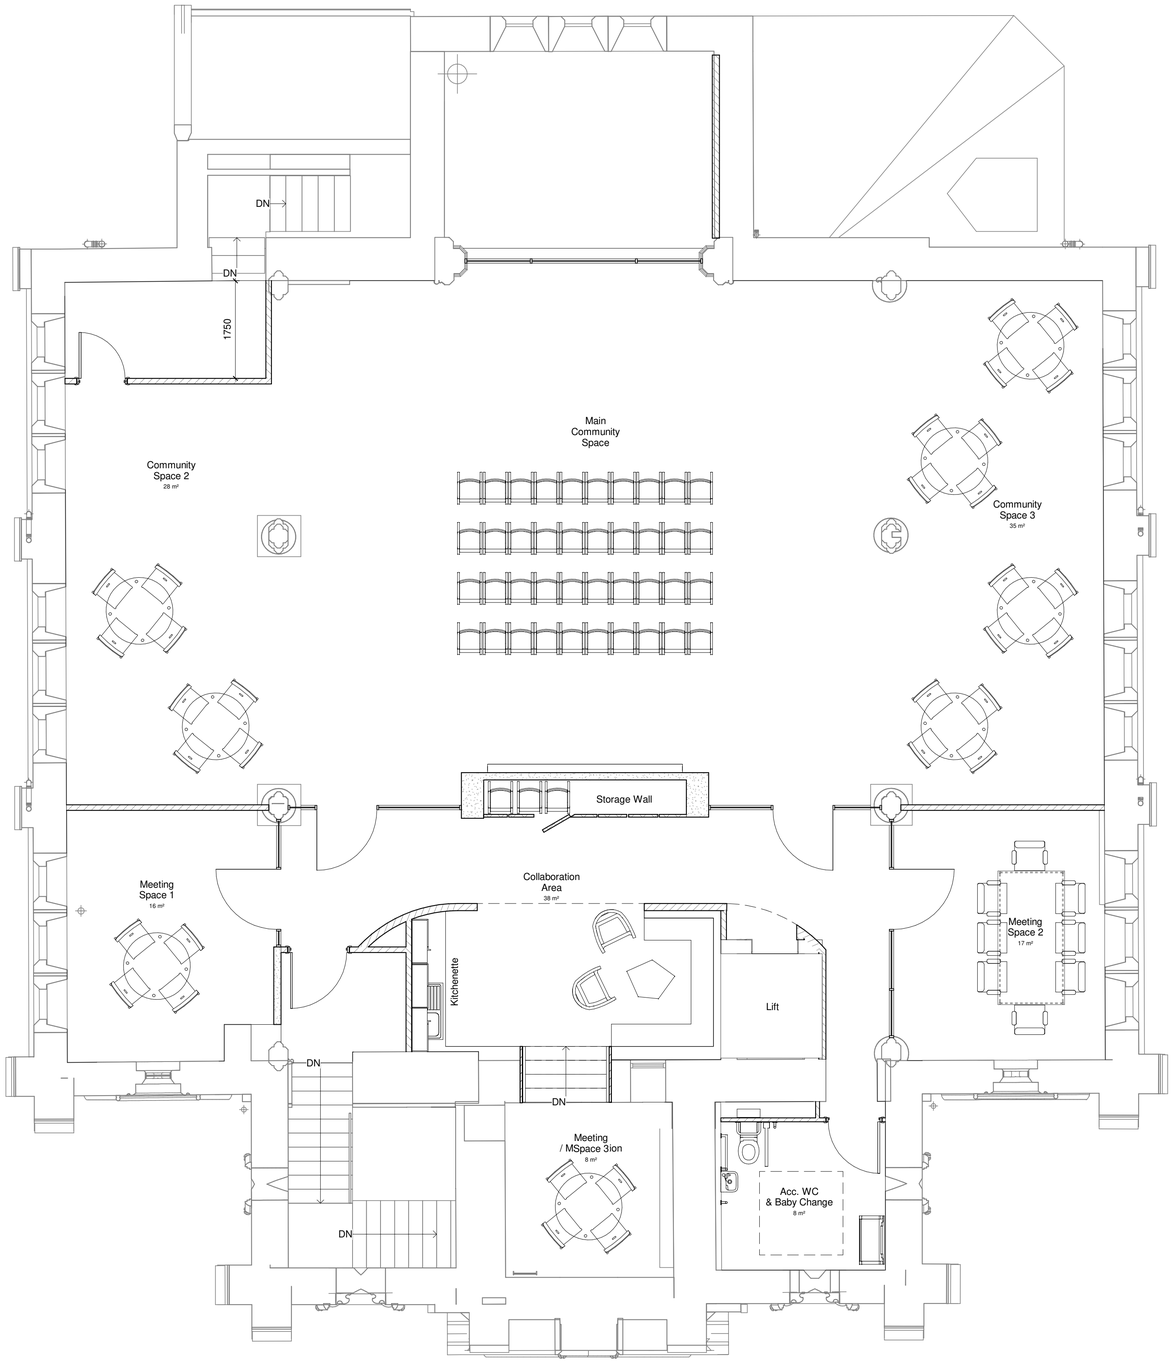

DATE	REVISION	REV	DRW	CHK
09.09.21	Draft Layout Issued For Client Review	P1	LB	JF

This drawing has been prepared solely for the use of Stirling Council and there are no representations of any kind made by NORR Consultants Limited to any party with whom NORR Consultants Limited has not entered into a contract

This drawing must not be used, reproduced or revised without written permission.

This drawing shall not be used for construction purposes until the "CONSTRUCTION" status appears under the Sheet Status.

Constructors must only work to figured dimensions which are to be checked on site. Do not scale from hard copy drawings

Keyplan

True North

NORR

NORR Consultants Limited.
An Ingenium International Company

Skypark 5, Suite 1A
45 Finnieston Street,
Glasgow G3 8JU
Scotland, UK
norr.com

Drawn: LB	Date: 09.09.21
Checked: JF	Date: 09.09.21
Scale: 1 : 50 @ A1	
Client: Stirling Council	
Project: St Kessog's Church	
Drawing Title: First Floor Plan	
Sheet Status: S2 - FOR INFORMATION	
Project No.: IAGG20-0080	
Drawing No.: FF-01	Rev.: P1